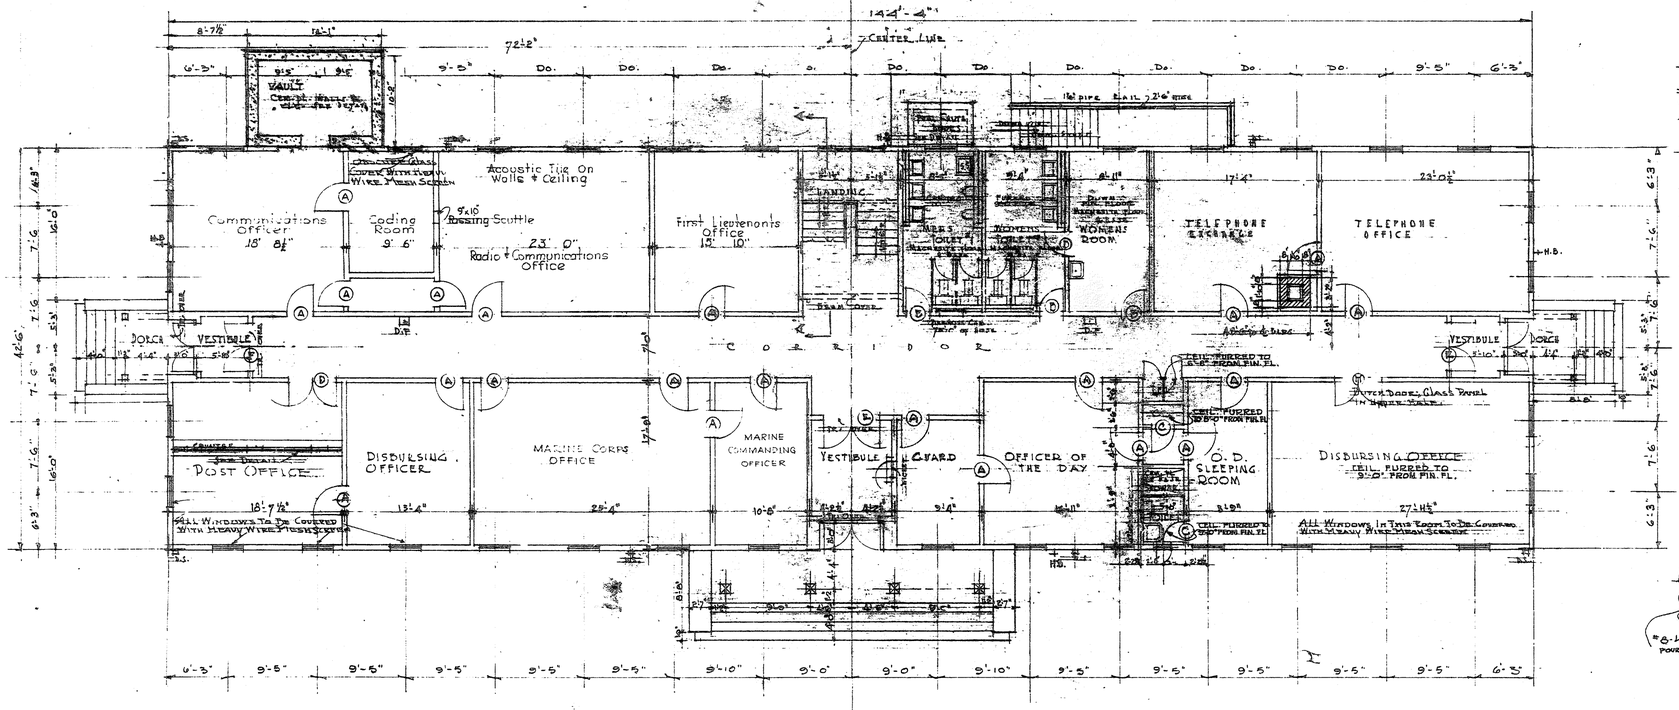

FIRST FLOOR PLAN
SCALE - 1/8"-1'-0"

NOTE. DIMENSION LINES ARE TO FACE OF CONCRETE WALL AND TO OUTSIDE FACE OF STUDS. FACE OF STUDS LINES WITH CONCRETE WALL

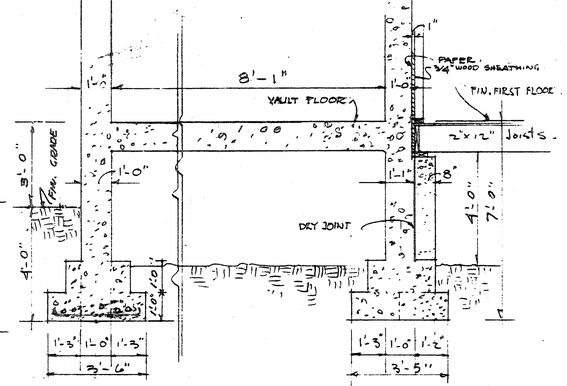

DETAILS - SCALE - 3/8"=1'-0"
VAULT FOUNDATION
(SEE DRAWINGS FOR FLOOR SLABS · WALLS ETC.)

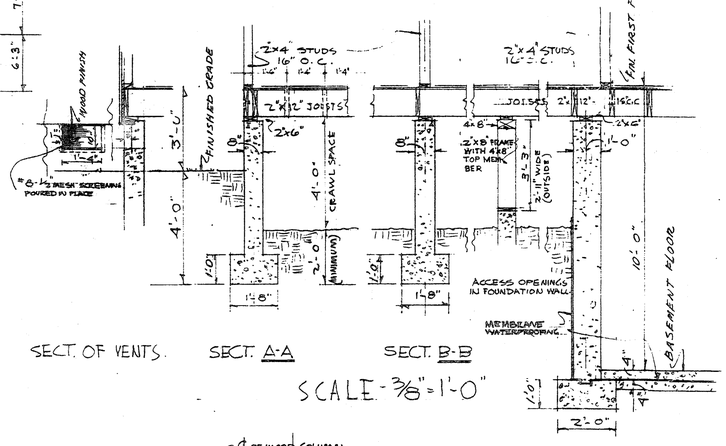

SECT. OF VENTS. SECT. A-A SECT. B-B
SCALE - 3/8"=1'-0"

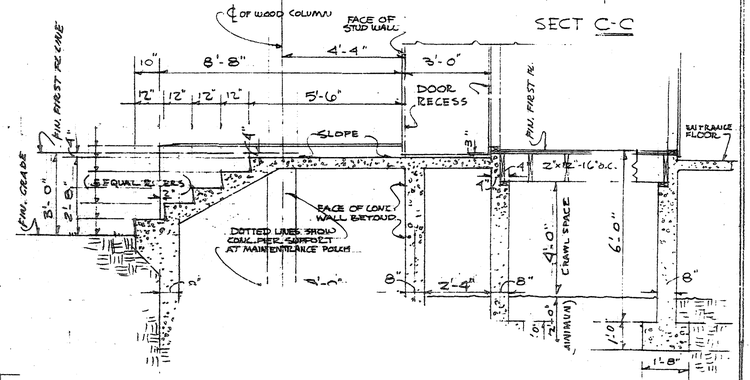

SCALE - 1/8"=1'-0"

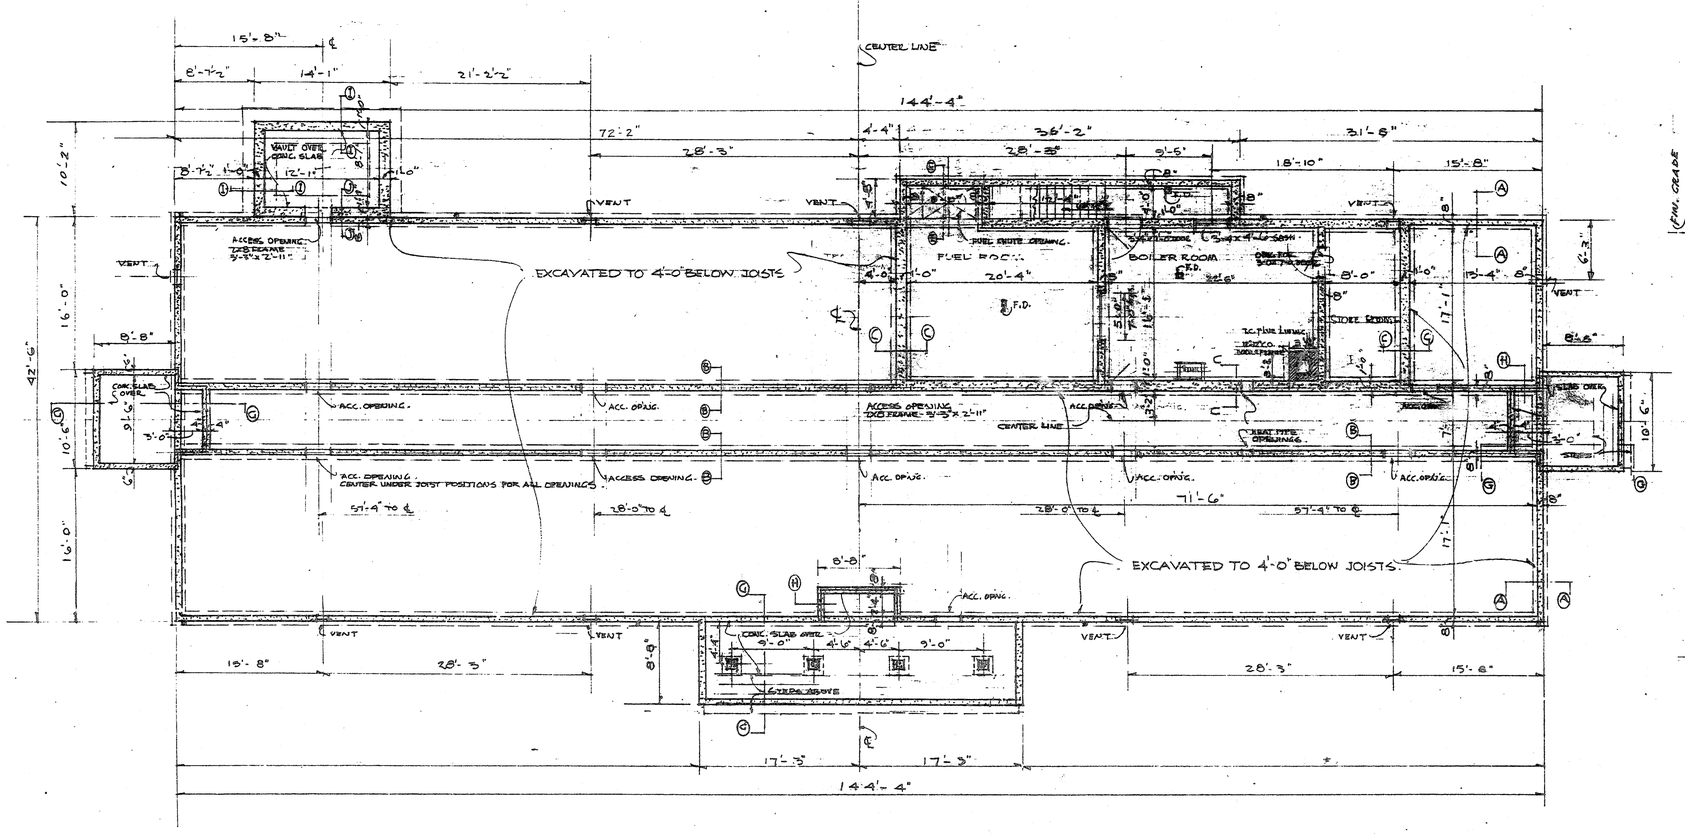

FOUNDATION PLAN.
SCALE: 1/8"=1'-0"